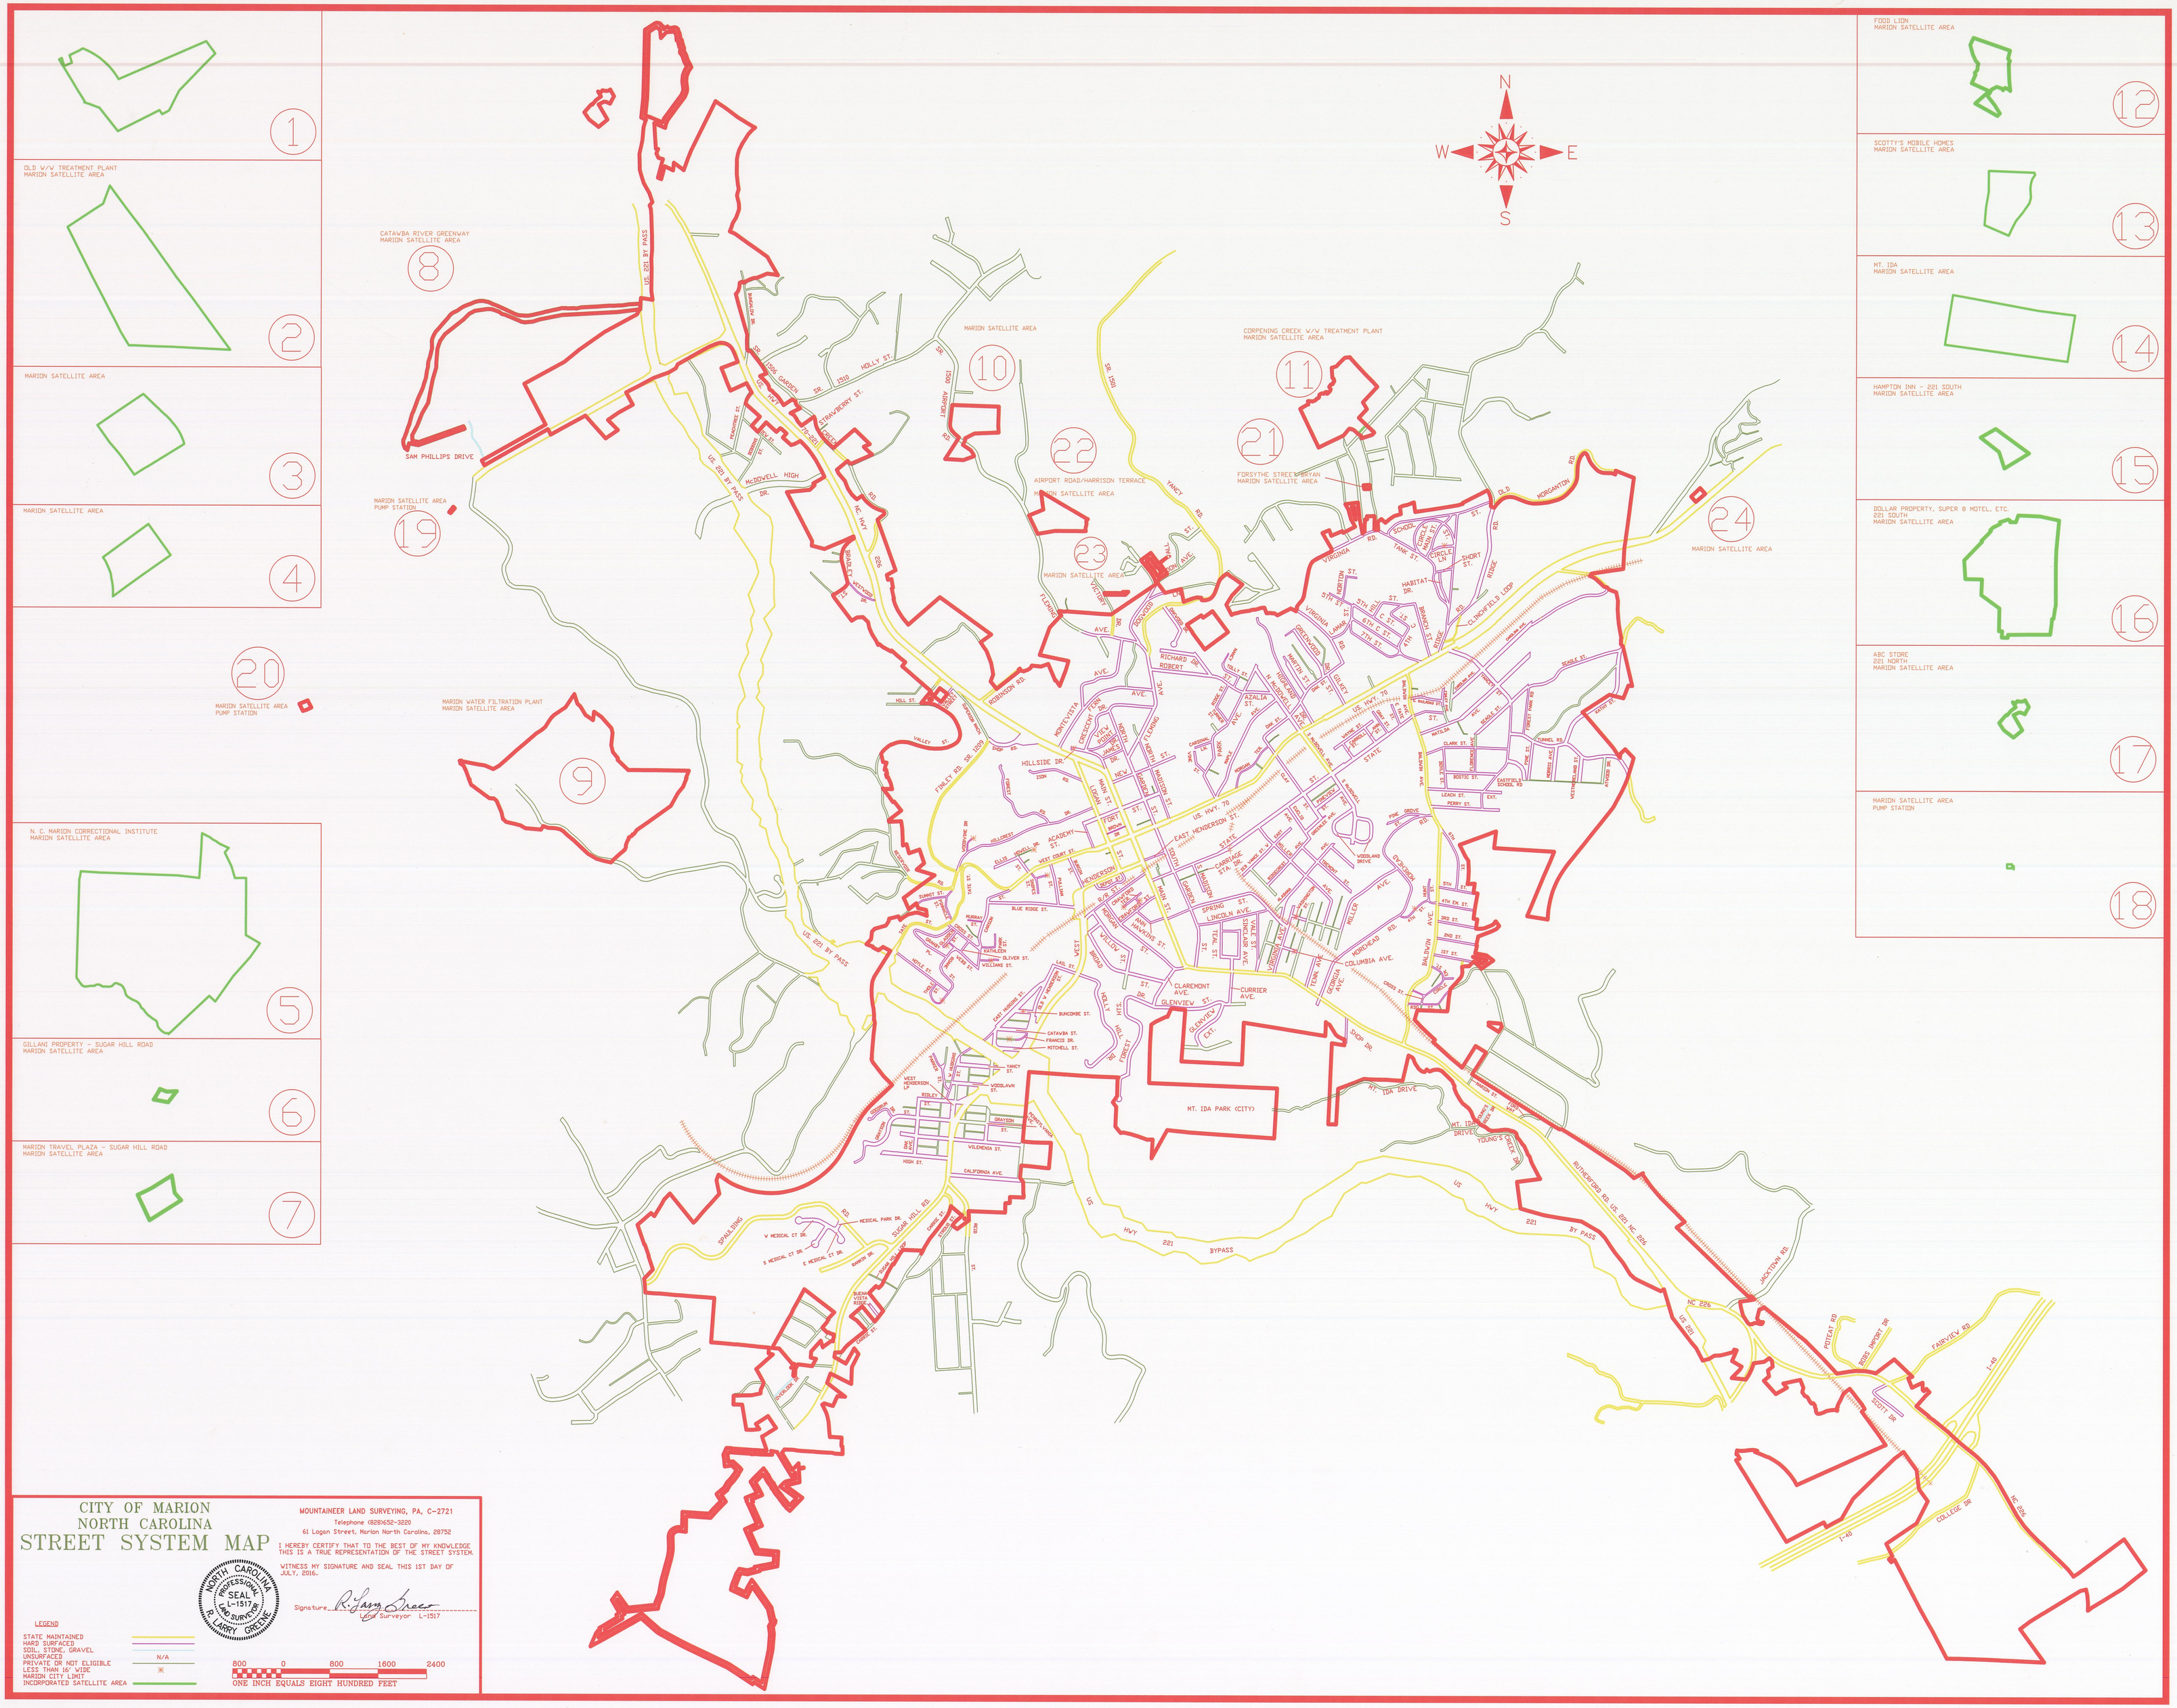


CITY OF MARION
NORTH CAROLINA
STREET SYSTEM MAP

MOUNTAINEER LAND SURVEYING, PA, C-2721
Telephone (828)652-3220
61 Logan Street, Marion North Carolina, 28752

I HEREBY CERTIFY THAT TO THE BEST OF MY KNOWLEDGE THIS IS A TRUE REPRESENTATION OF THE STREET SYSTEM.

WITNESS MY SIGNATURE AND SEAL THIS 1ST DAY OF JULY, 2016.

NORTH CAROLINA PROFESSIONAL SEAL L-1517 LAND SURVEYOR R. LARRY GREENE

Signature R. Larry Greene
Surveyor L-1517

LEGEND

| | |
|---|---|
| STATE MAINTAINED | |
| HARD SURFACED | |
| SOIL, STONE, GRAVEL | |
| UNSURFACED | N/A |
| PRIVATE OR NOT ELIGIBLE LESS THAN 16' WIDE | * |
| MARION CITY LIMIT | |
| INCORPORATED SATELLITE AREA | |

800 0 800 1600 2400
ONE INCH EQUALS EIGHT HUNDRED FEET